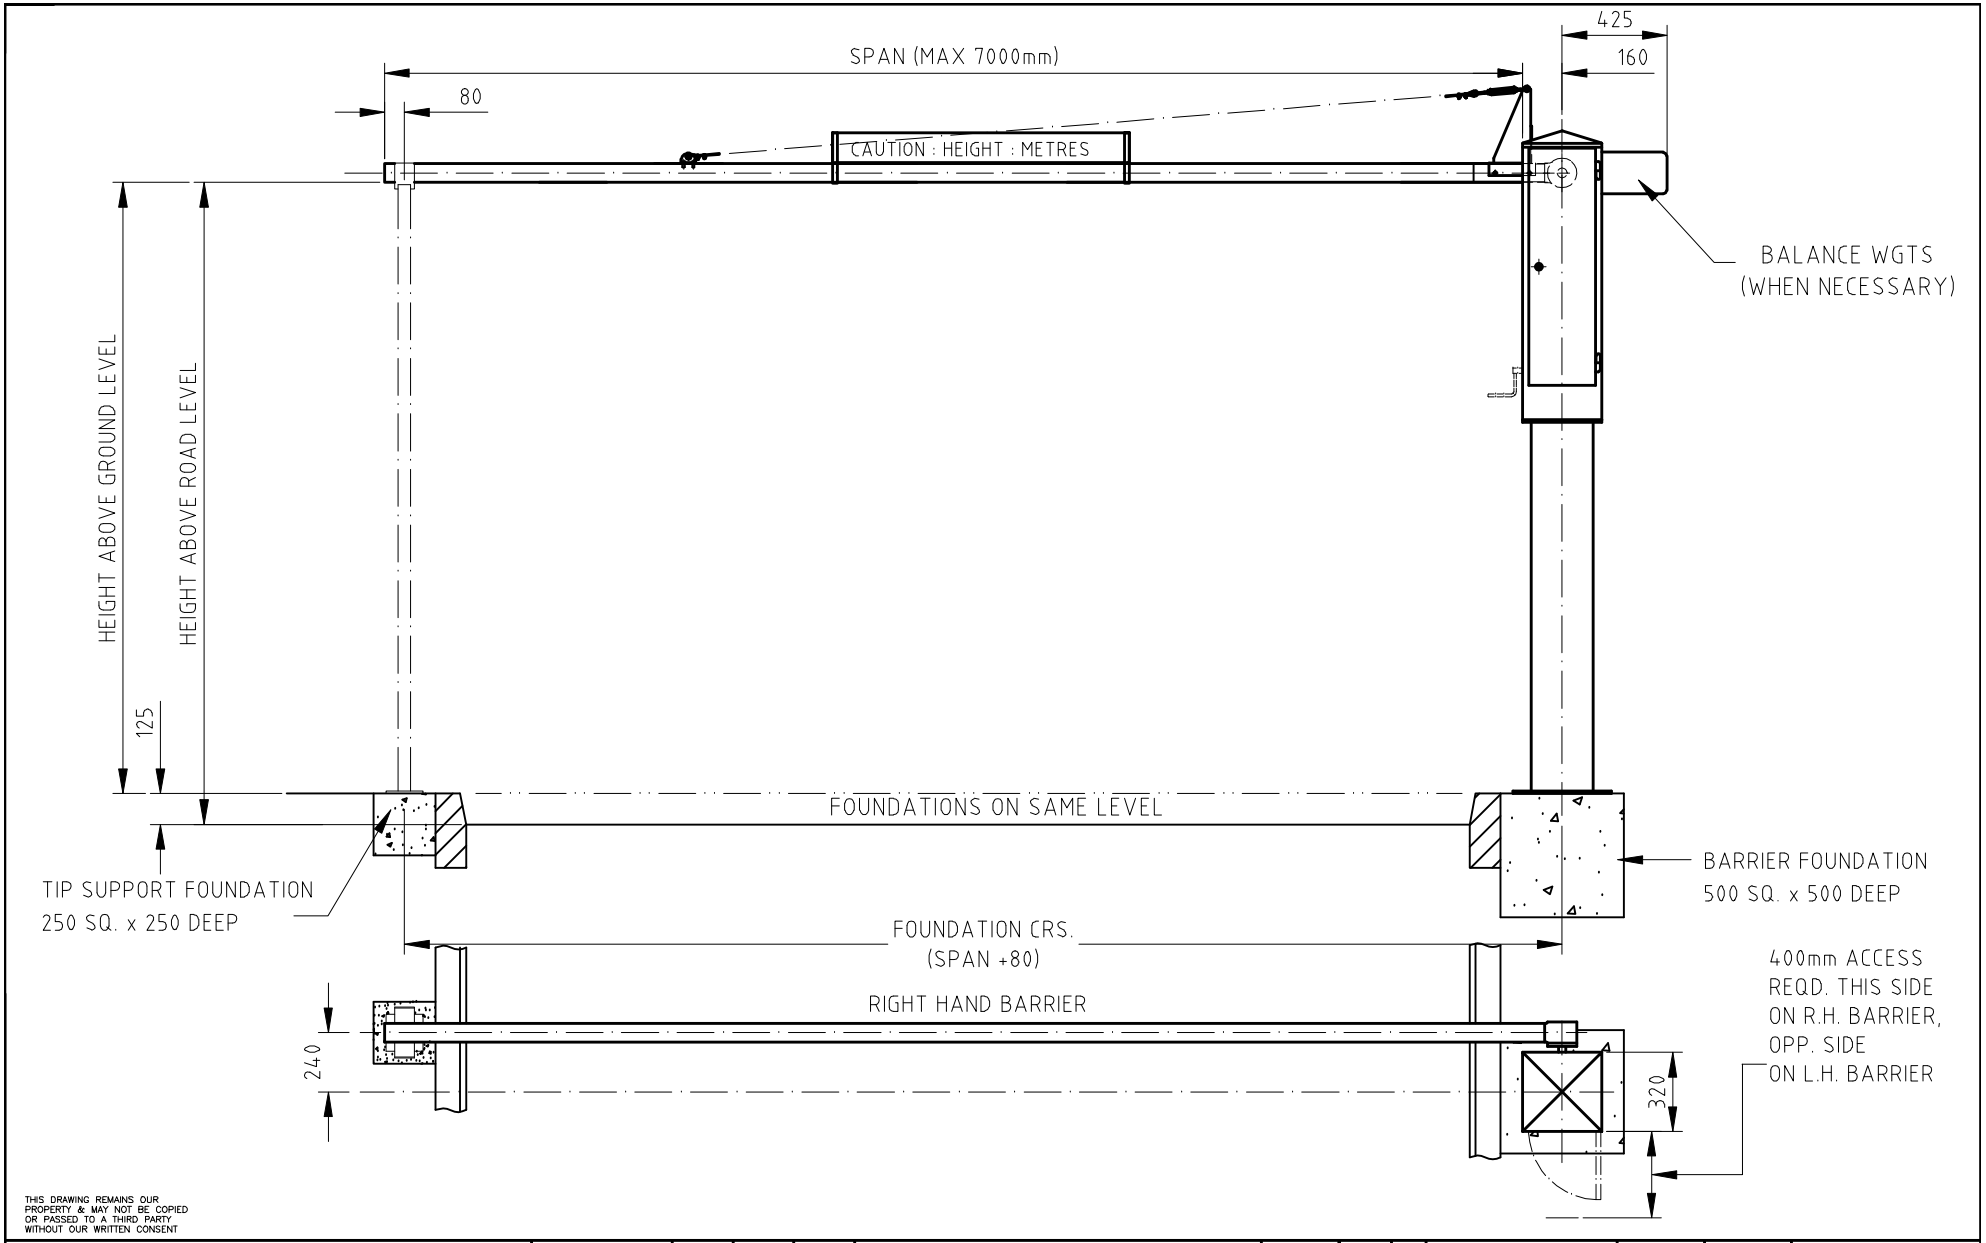

THIS DRAWING REMAINS OUR PROPERTY & MAY NOT BE COPIED OR PASSED TO A THIRD PARTY WITHOUT OUR WRITTEN CONSENT

NEW GATE

NEWGATE(Newark)LTD
BRUNEL,DRIVE,NEWARK,NOTTS,NG24 2DE
TELEPHONE:(01636) 700172 & 704000
FAX:(01636) 605400

IF IN DOUBT– STOP– ASK !

Issue.	Date.	Mod.no.	Description	Drawn By

Ref.no.	Qnt.	Part name	Material	Dimension	Remark

Title: OUTLINE & FOUNDATIONS "HEIGHT RESTRICTOR" BARRIER

Date	Drawn by	Scale	Drawing no.
26/09/06	SRM	1:20	106/3/24649