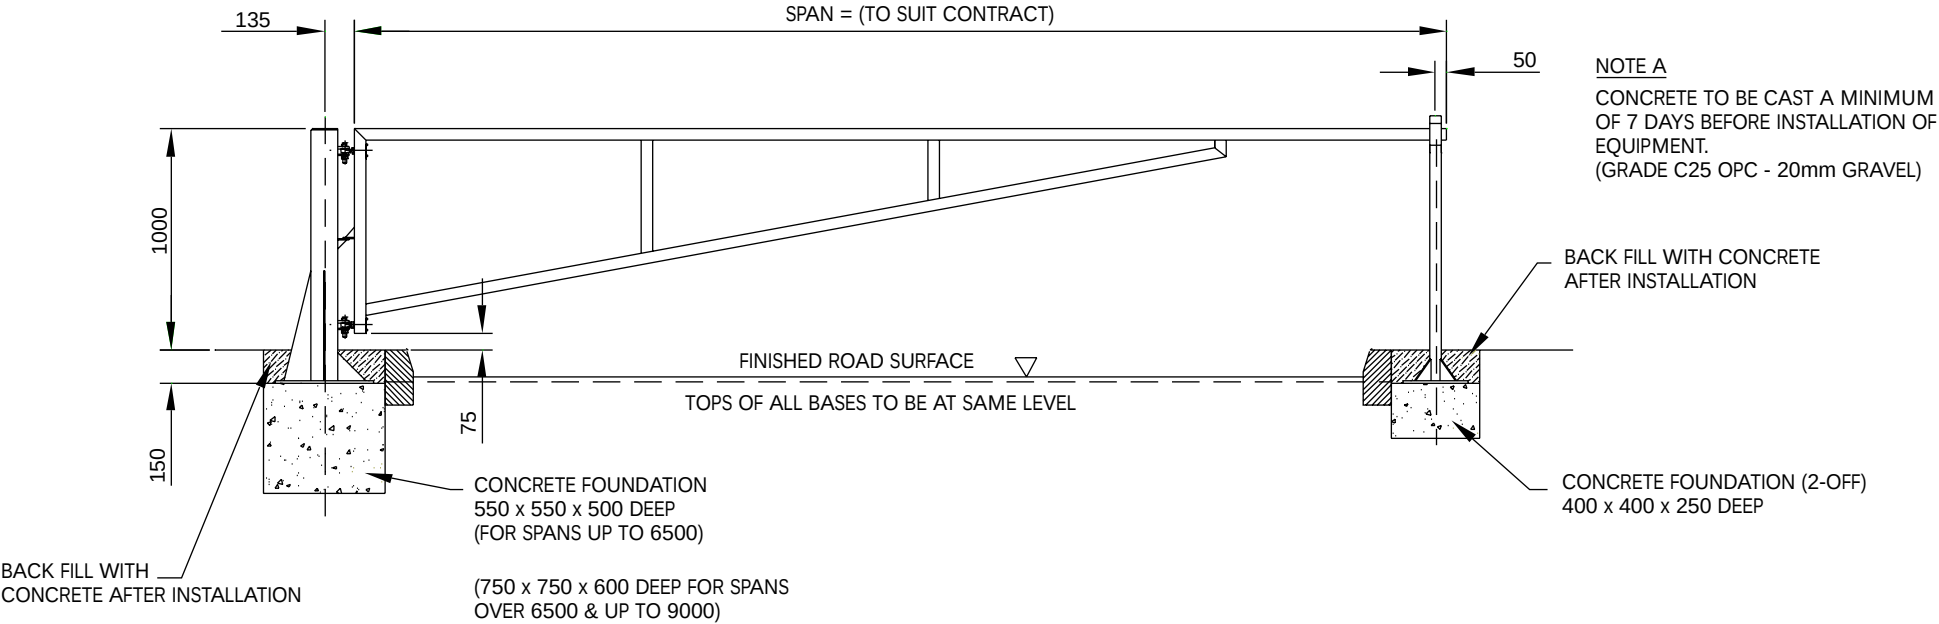
135
SPAN = (TO SUIT CONTRACT)
50
NOTE A
CONCRETE TO BE CAST A MINIMUM OF 7 DAYS BEFORE INSTALLATION OF EQUIPMENT.
(GRADE C25 OPC - 20mm GRAVEL)
1000
BACK FILL WITH CONCRETE AFTER INSTALLATION
FINISHED ROAD SURFACE
TOPS OF ALL BASES TO BE AT SAME LEVEL
75
150
CONCRETE FOUNDATION
550 x 550 x 500 DEEP
(FOR SPANS UP TO 6500)
(750 x 750 x 600 DEEP FOR SPANS OVER 6500 & UP TO 9000)
CONCRETE FOUNDATION (2-OFF)
400 x 400 x 250 DEEP
BACK FILL WITH CONCRETE AFTER INSTALLATION