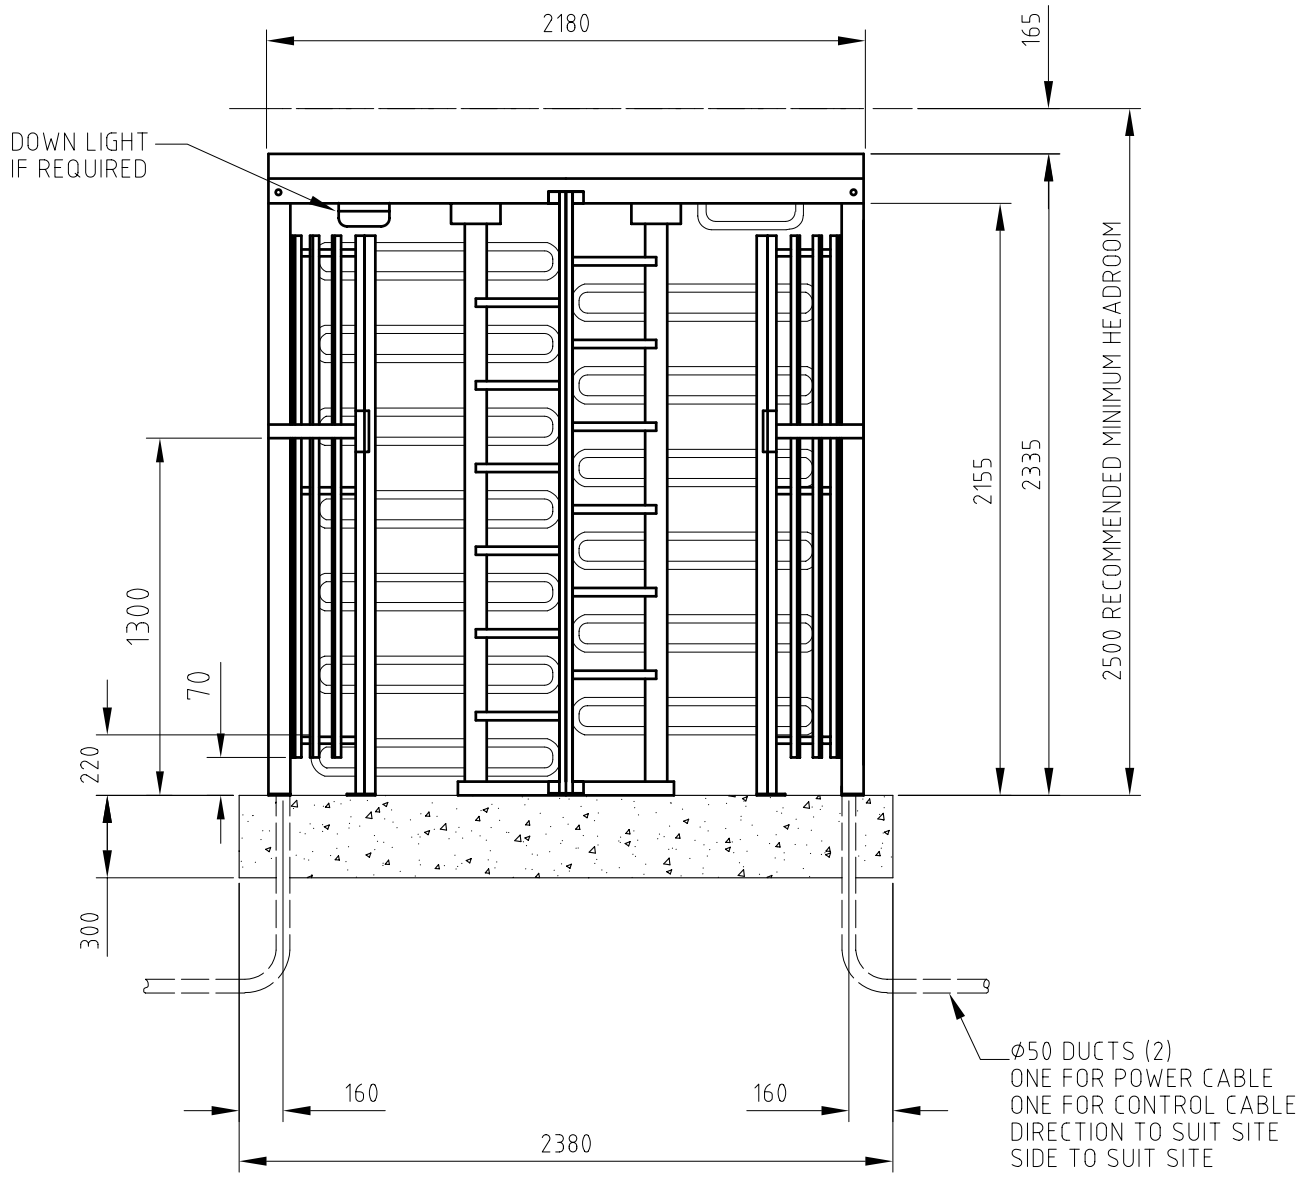

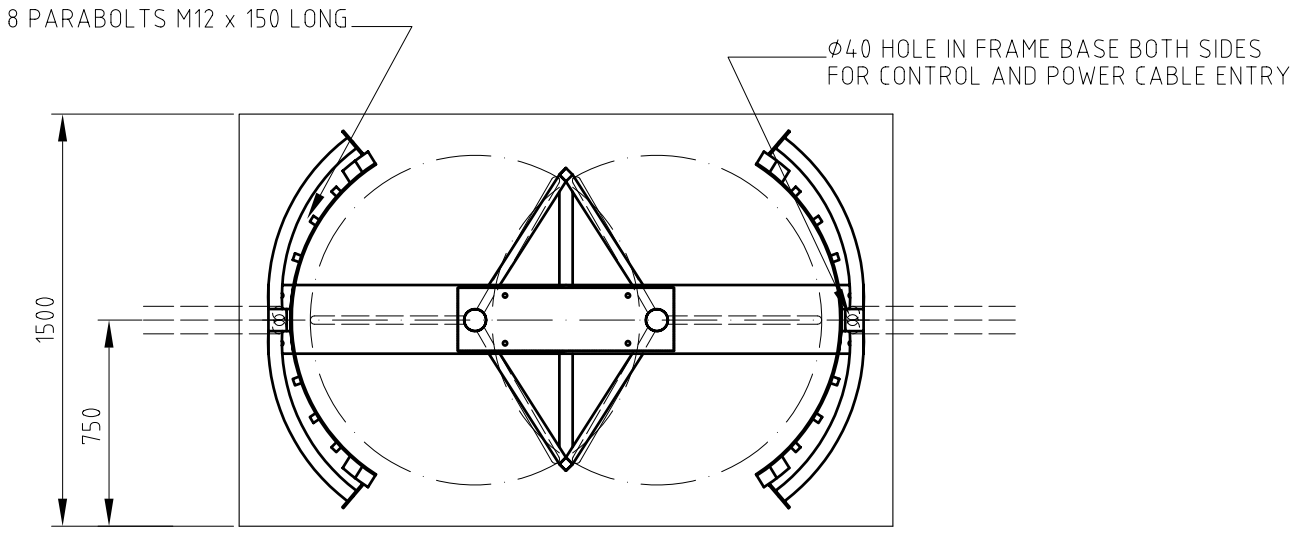

FOUNDATION TO BE FIRM SMOOTHLY LEVELLED CONCRETE SCREEDED PLINTH
OF 25 Mpa MINIMUM STRENGTH AND SUITABLE TO ACCEPT M12 x 150 ANCHOR BOLTS
ALL CONCRETE MUST BE CAST A MINIMUM OF 7 DAYS BEFORE INSTALLATION OF EQUIPMENT
NOTE :- FOUNDATION SIZE SHOWN IS MINIMUM REQUIREMENT. IF LARGER FOUNDATION IS
USED ADJUST DUCT POSITION, DIMENSION 160 TO SUIT.

Drawn By	Description	Date	Mod no	Issue

Ref no.	Qnt.	Part name	Material	Dimension	Remark

Title: OUTLINE AND FOUNDATION FOR TWIN 120 TURNSTILE

Date: 2101/05 | Drawn by: SRM | Scale: 1:20 | Drawing no.: 109/3/22017

IF IN DOUBT– STOP– ASK !

NEWGATE(Newark)LTD
BRUNEL DRIVE,NEWARK,NOTTS,NG24 2DE
TELEPHONE:(01636) 700172 & 704000
FAX:(01636) 605400

NEW GATE

THIS DRAWING REMAINS OUR PROPERTY & MAY NOT BE COPIED OR LOANED TO A THIRD PARTY WITHOUT OUR WRITTEN CONSENT